


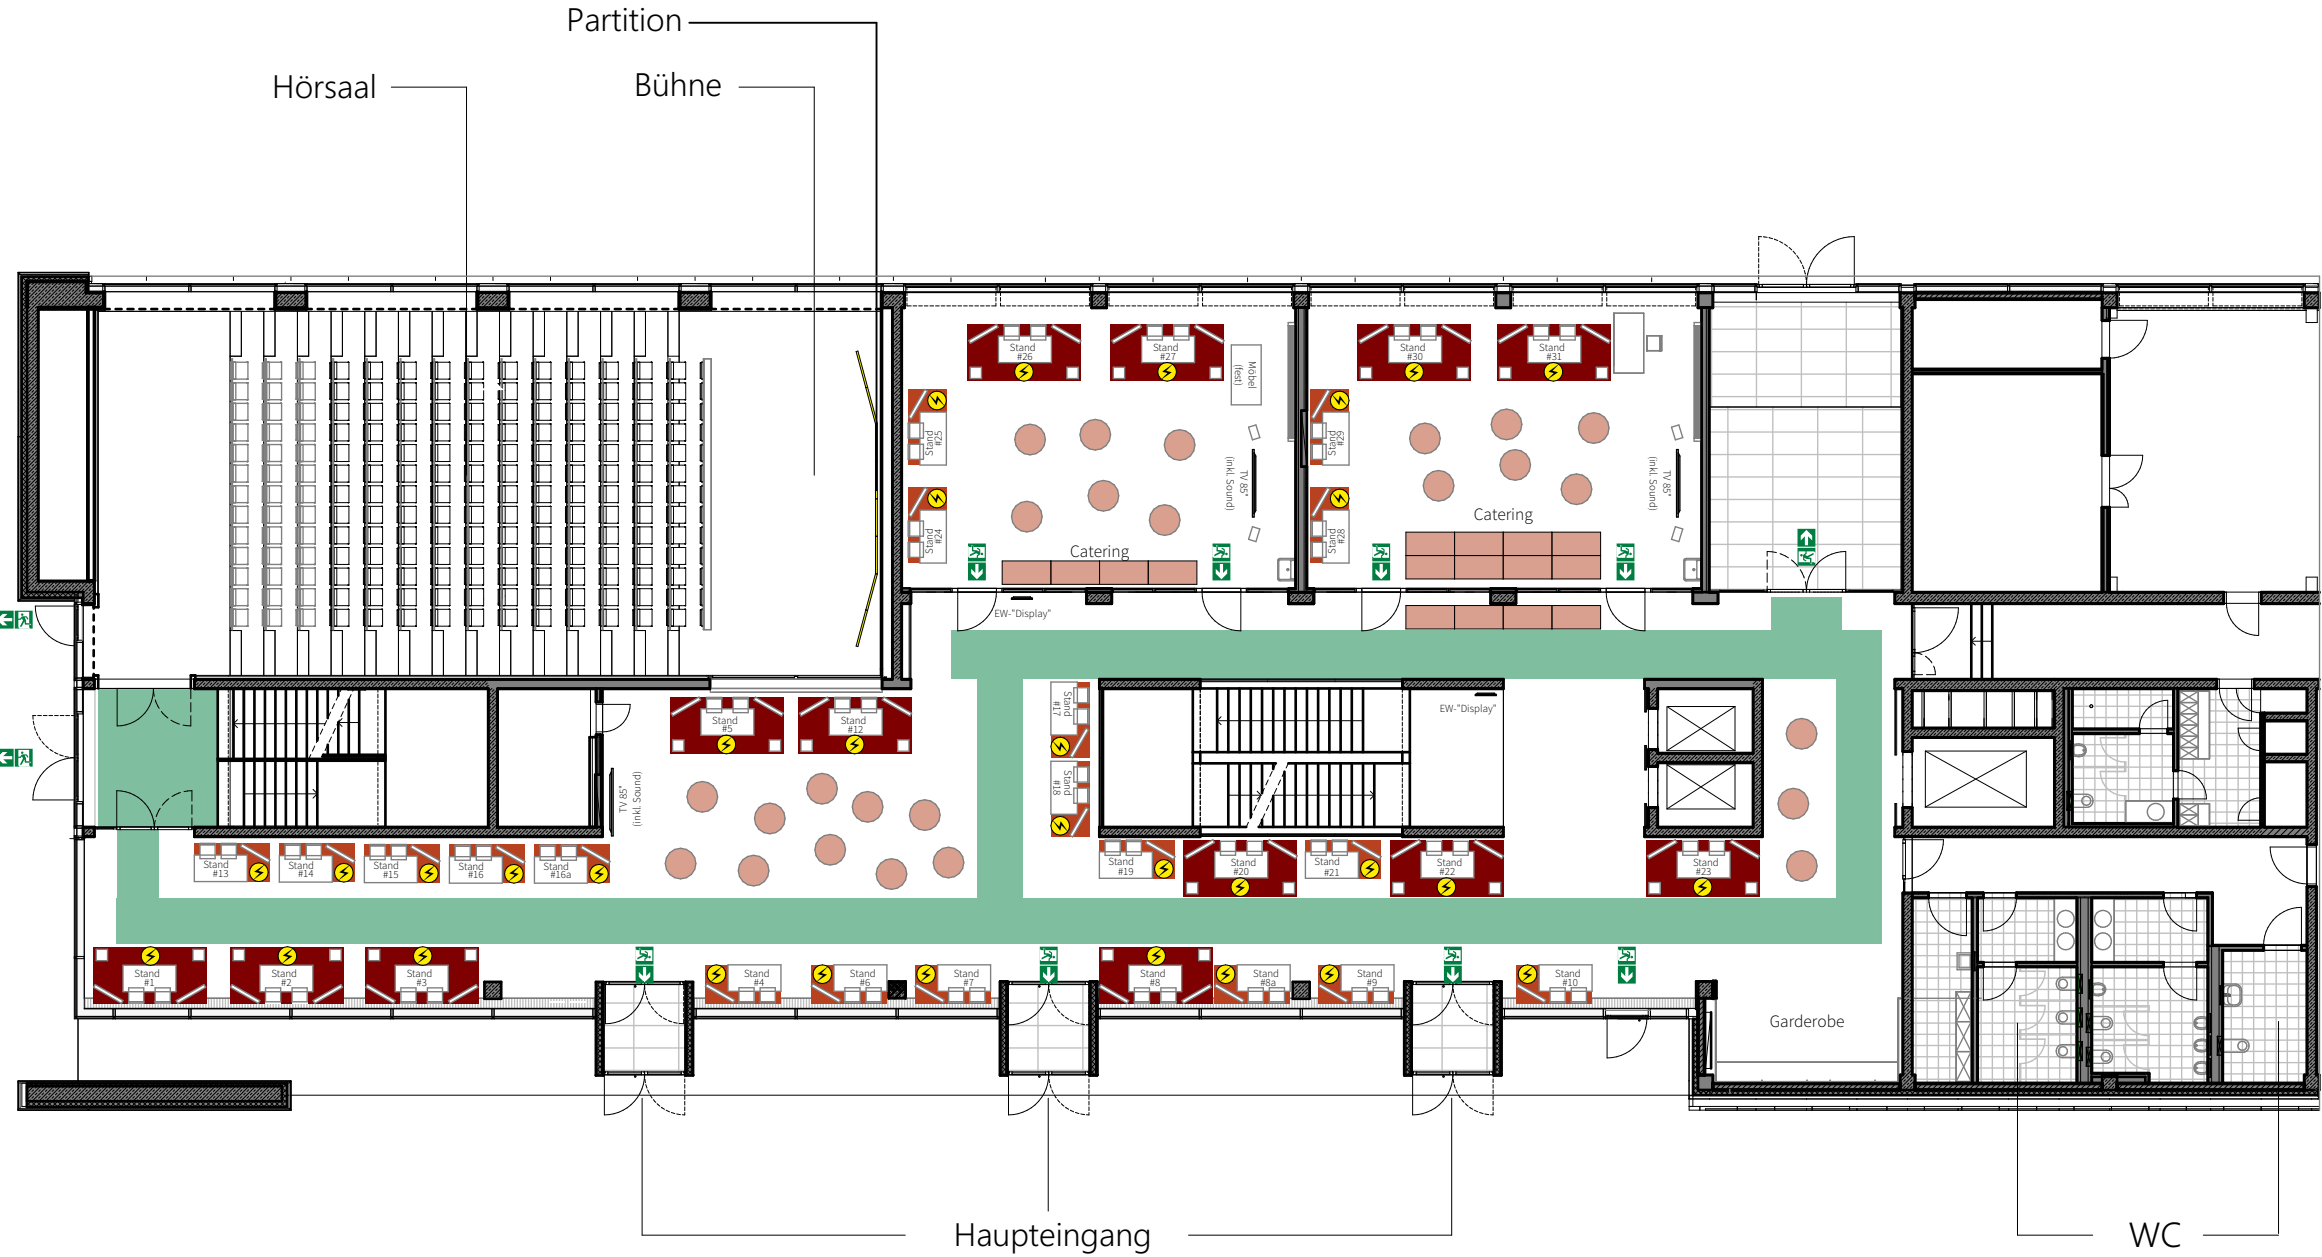

 2m² Stände: 15 Flur, 4 Seminarraum, = 19 Stk.

 4m² Stände: 10 Flur, 4 Seminarraum, = 14 Stk.

OG "Forschungsgalerie" (FLEX & Partner)

Stand	Unternehmen	Status
1	Kebony	Premiumpartner
2	Cadwork	Premiumpartner
3	Lignatur	Premiumpartner
4	HSBCAD	Basispartner
5	Sherpa	Premiumpartner
6	HBS Berga	Basispartner
7	Würth	Basispartner
8	Pollmeier	Premiumpartner
8a	Heco	Basispartner
9	Steico	Basispartner
10	Gutex	Basispartner
12	Derix	Premiumpartner
13	Dietrichs	Basispartner
14	Züblin Timber	Basispartner
15	Simpson Strong-Tie	Basispartner
16	James Hardie	Basispartner
16a	Iba Leipzig	Basispartner
17	Naturheld	Basispartner
18	Bennert	Basispartner
19	Sema	Basispartner
20	Hess Timber	Premiumpartner
21	Eurotec	Basispartner
22	B&O Bau	Premiumpartner
23	Peikko	Premiumpartner
24	Pro Clima	Basispartner
25	Binderholz	Basispartner
26	Fundermax	Premiumpartner
27	Dlubal	Premiumpartner
28	Pflüger TOB	Basispartner
29	Beck Fastening	Basispartner
30	Fischer	Premiumpartner
31	SBS	Premiumpartner

Partner ohne Stand

FNR	WBG
denkmal Messe	ECO-TIMBER
Rotho Blaas	

EASTWOOD
2026
Standplanung

FLX **bmH** bauen mit Holz
RM Rudolf Müller

Datum	Maßstab	Index
29.09.2026	A3 1:200	EG-AK